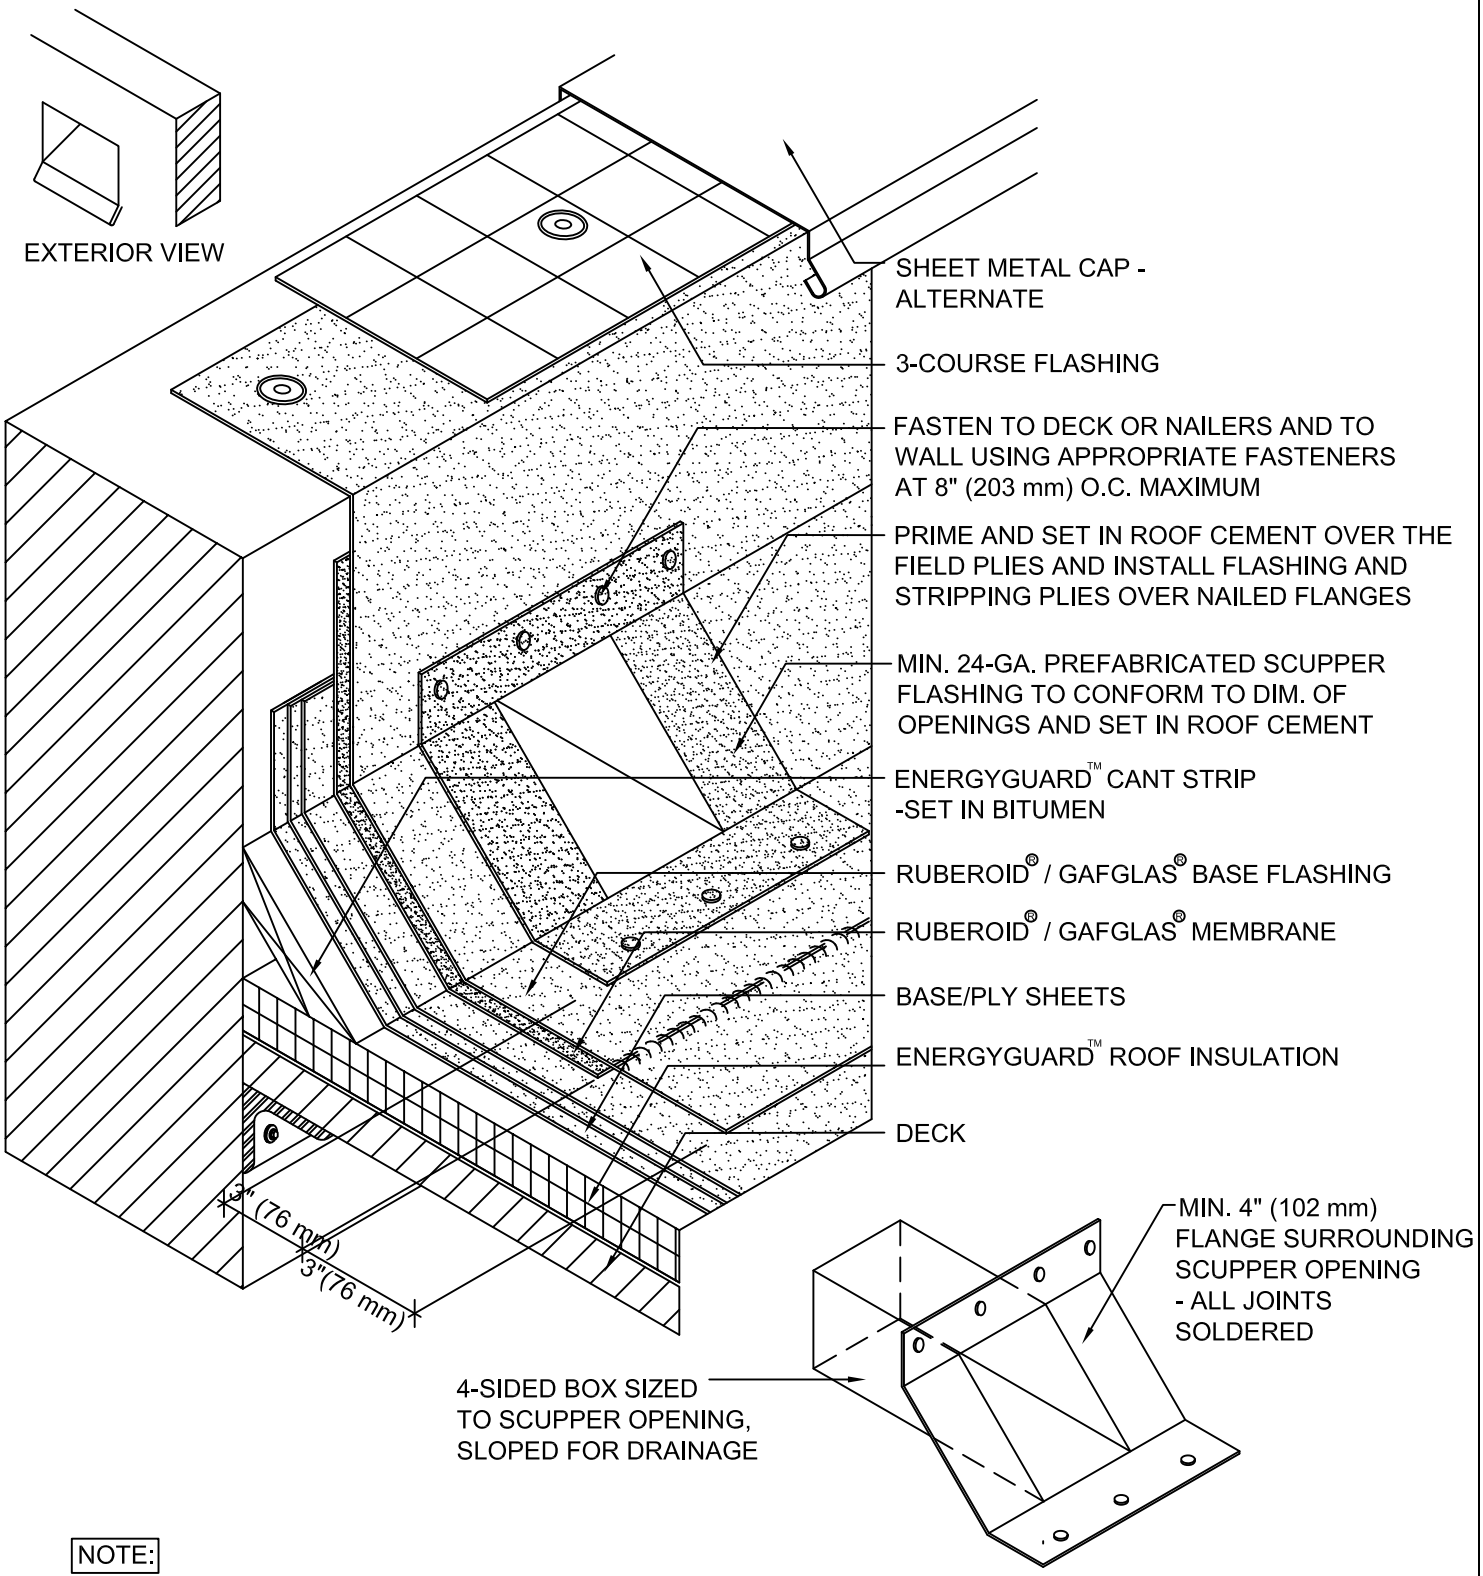

NOTE:

1. SEE DETAIL MB/BUR 6 "HIGH PARAPET WALL" DETAIL FOR WALL FLASHING ABOVE 24" (610 mm).
2. BASE FLASHING FASTENED IN ACCORDANCE WITH WALL DETAIL USED, e.g. MB/BUR 3.
3. BASE FLASHING ON ALL 15- & 20-YEAR GUARANTEED SYSTEMS MUST HAVE A BASE PLY.

GAF® WWW.GAF.COM 1 Campus Drive. Parsippany, NJ 07054	GAFGLAS® Built-Up Roofing Systems RUBEROID® Modified Bitumen Roofing Systems	SCUPPER FLASHING DETAIL	DRAWING # 24	SYSTEM MB/BUR
			SCALE N.T.S.	ISSUE/ REVISION DATE 7-01-14